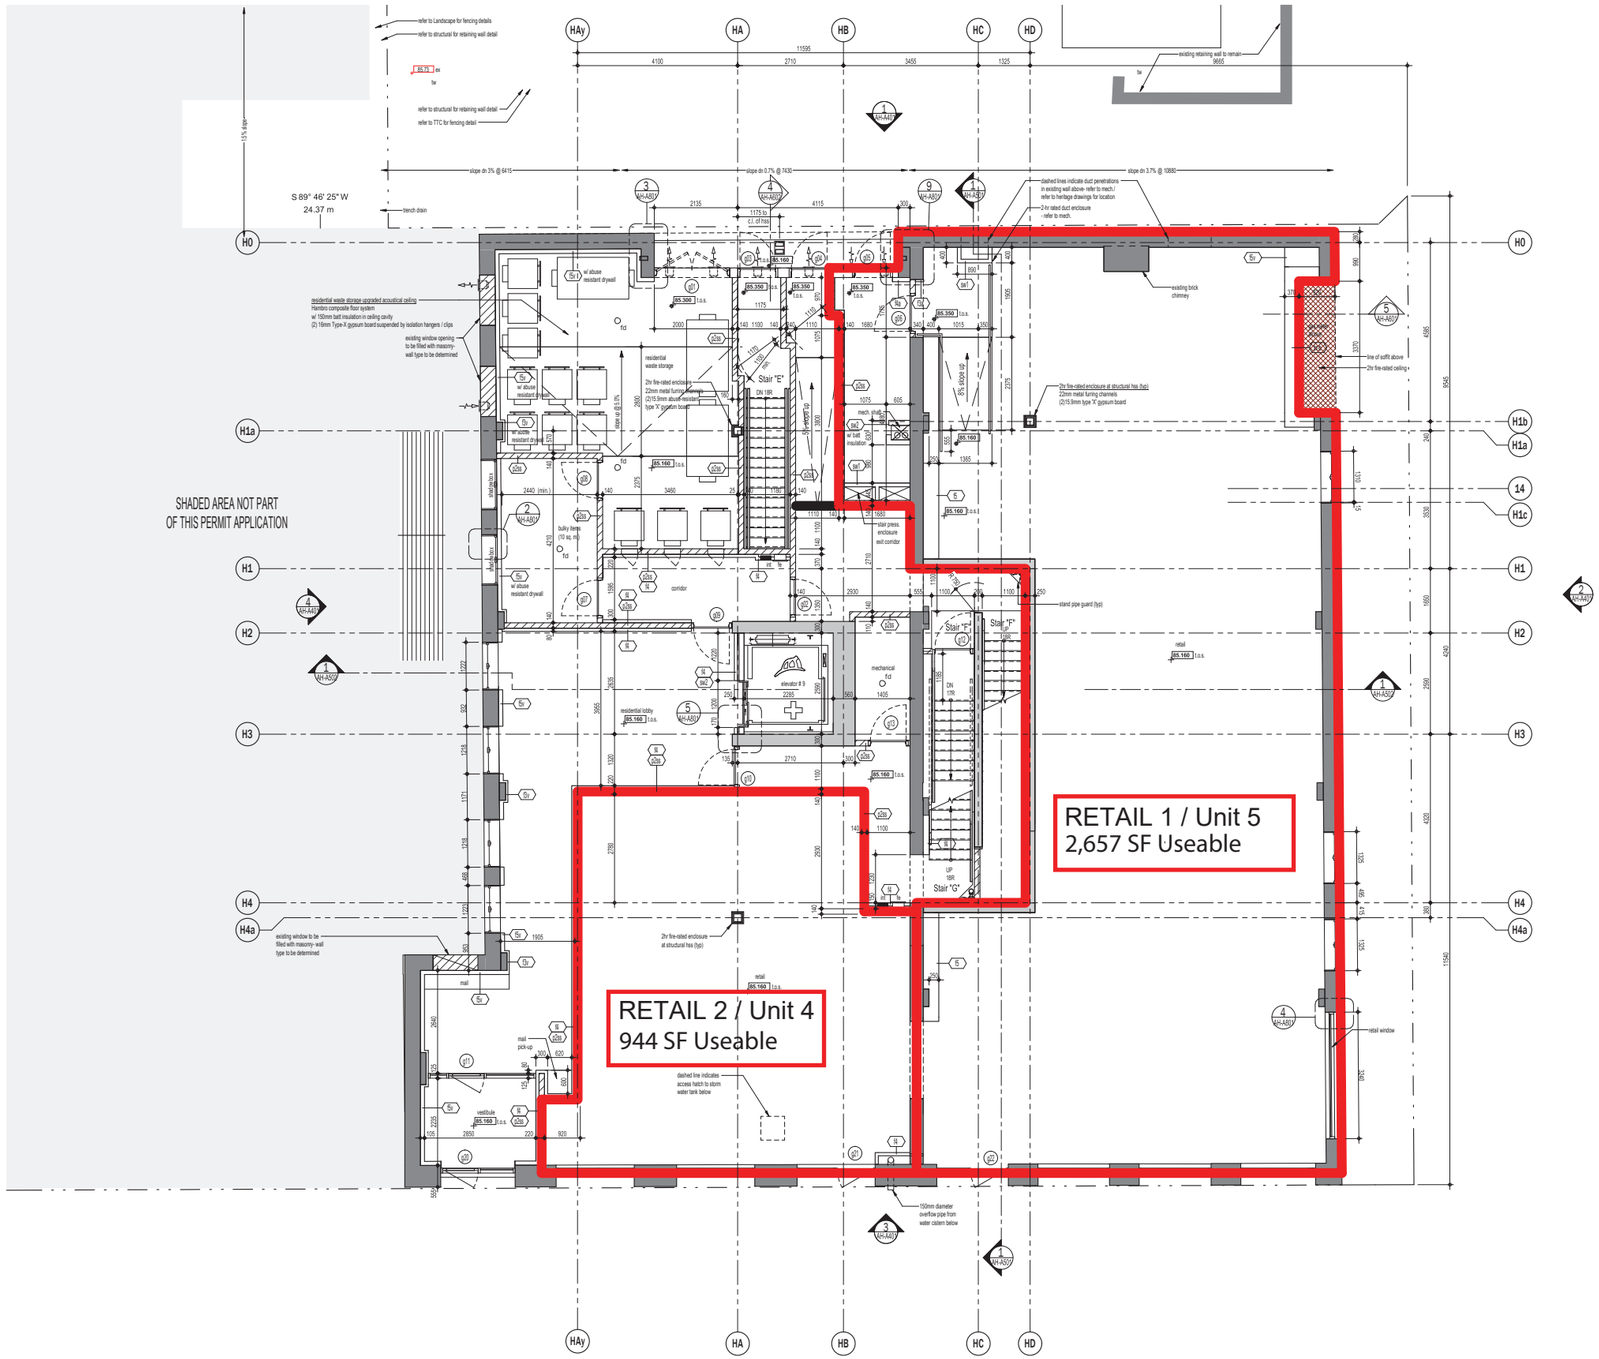

EXISTING

NEW CONCRETE WALLS

This drawing, as an instrument of service, is provided by and is the property of Graziani + Corazza Architects Inc. The contractor must verify and accept responsibility for all dimensions and conditions on site and must notify Graziani + Corazza Architects of any variations from the supplied information. Graziani + Corazza Architects is not responsible for the accuracy of survey, structural, mechanical, electrical, etc., engineering information shown on this drawing. Refer to the appropriate engineering drawings before proceeding with the work. Construction must conform to all applicable codes and requirements of the authorities having jurisdiction. Unless otherwise noted, no investigation has been undertaken or reported on by this office in regards to the environmental condition of this site.

This drawing is not to be used for construction purposes until countersigned by the Architect.

This drawing is not to be scaled. All architectural symbols indicated on this drawing are graphic representations only.

A	Nov.16.2012	Issued for Client Review
B	Jun.19.2015	Re Issued for Building Permit
C	Jan.14.2016	Issued for Review
D	Feb.03.2016	Issued for Window Tender
E	Mar.18.2016	Re Issued for Window Tender
F	Jan.27.2017	Re Issued for Building Permit
G	Aug.10.2018	Issued for Drywall Tender
H	Aug.17.2018	Issued for Construction
I	Oct.17.2018	Reissued for Construction
J	Jun.24.2020	Reissued for Building Permit

No.	Date	Description	Issued by
11	Sep.24.2020	SI-A018	
10	Jul.31.2020	SI-A017	
9	Jun.05.2020	SI-A015	
8	May.05.2020	SI-A013	
7	Apr.03.2020	SI-A011	
6	Mar.26.2020	SI-A010	
5	Oct.17.2019	SI-A006	
4	Sep.06.2019	SI-A005	
3	May.07.2019	SI-A003	
2	Mar.22.2019	SI-A002	
1	Jan.10.2019	SI-A001	

Issued for revisions

GRAZIANI + CORAZZA ARCHITECTS INC.
1320 Sheppard Drive, Suite 100 Mississauga Ontario L4W 1C3
Phone: 905.790.2601 Fax: 905.790.2844 www.gc-architects.com

PROPOSED MIXED USE DEVELOPMENT

26 LOMBARD ST.

GREAT GULF

TORONTO ONTARIO

Project Architect :	B. Graziani
Assistant Designer :	
Drawn By :	T.Lewis
Checked By :	D.Biase / G. Colangelo
Plot Date :	24 Jun.2020
Job #	1069.12

GROUND FLOOR PLAN

1 : 50

AH-A301

Titleblock Size 760 x 1200 mm